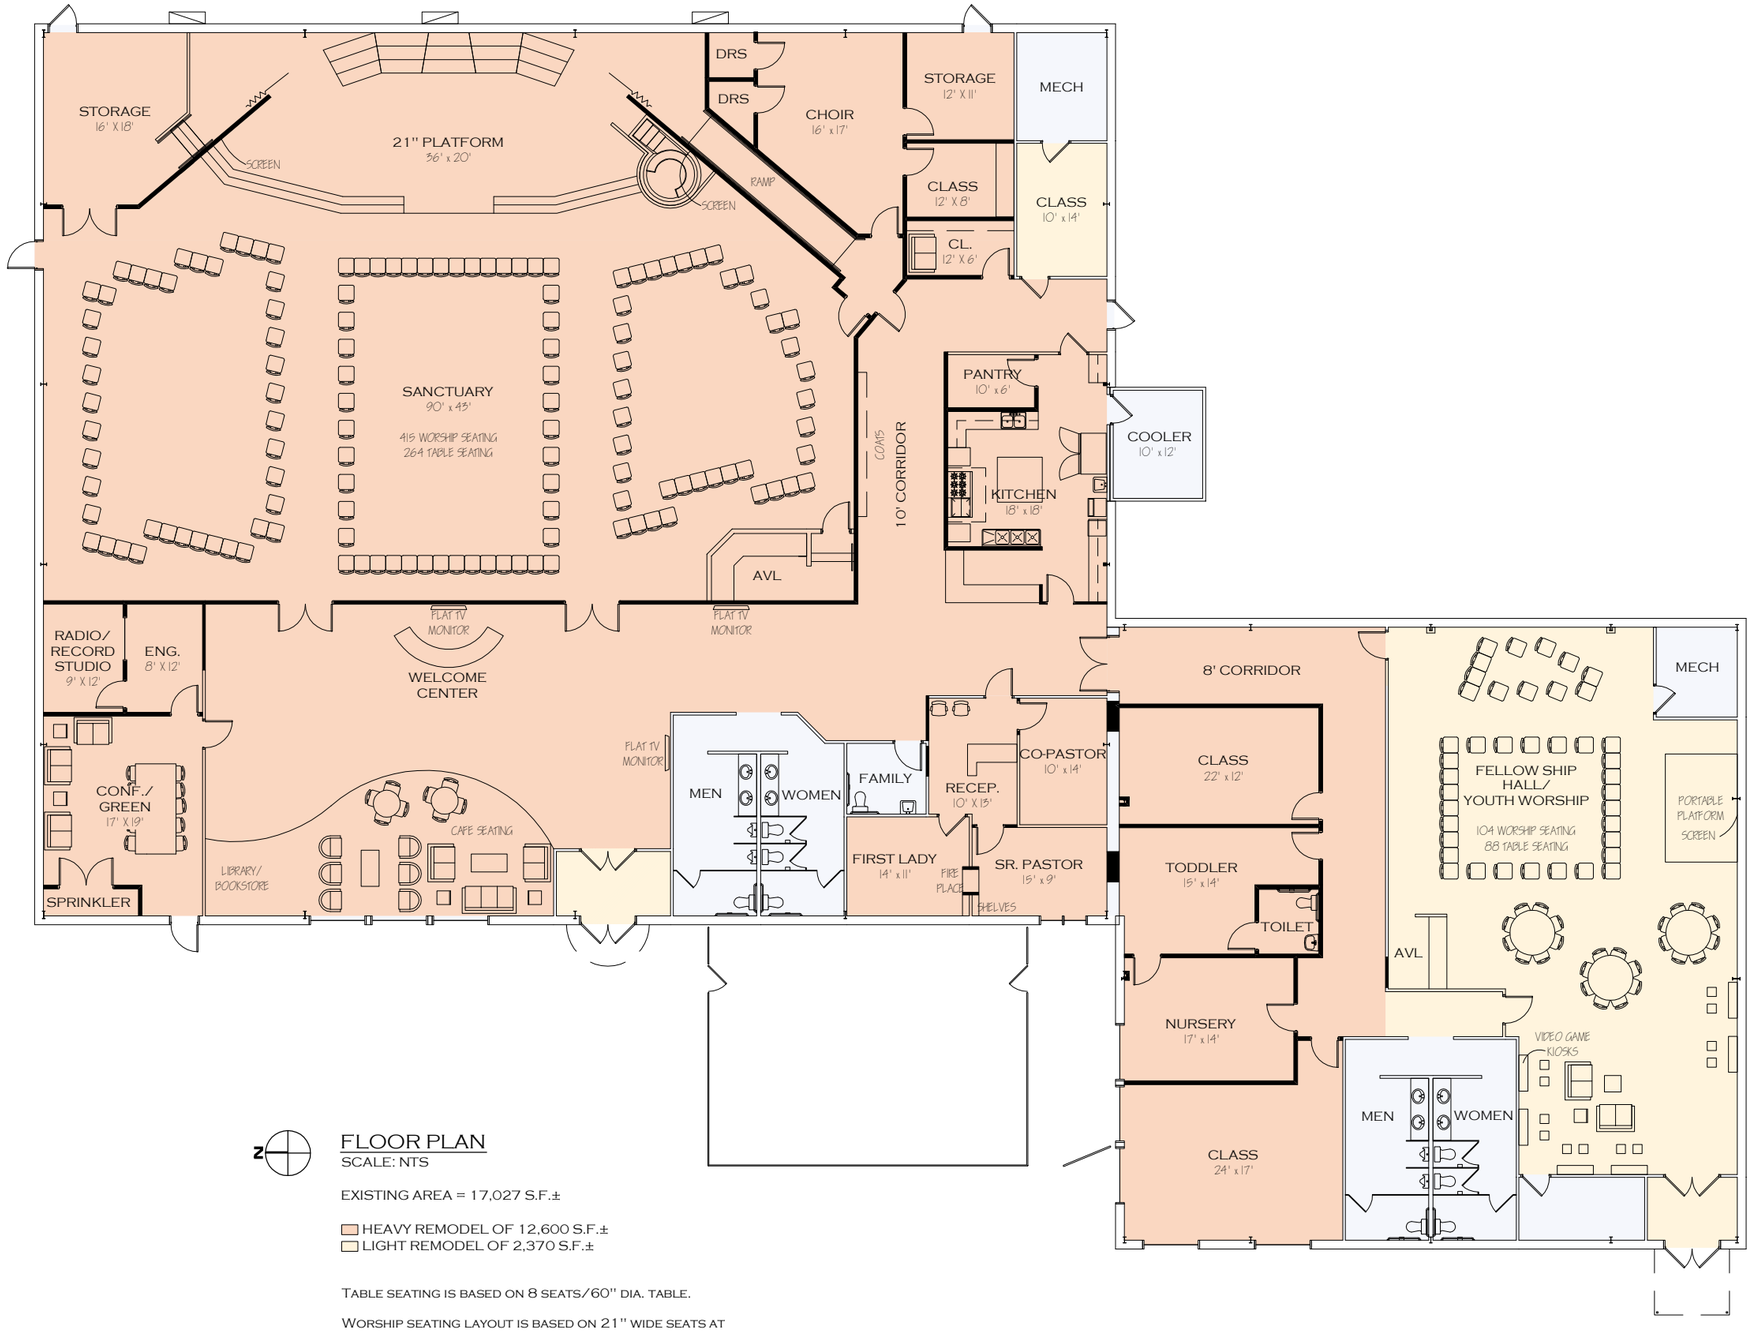

N

FLOOR PLAN

SCALE: NTS

EXISTING AREA = 17,027 S.F.±

HEAVY REMODEL OF 12,600 S.F.±
LIGHT REMODEL OF 2,370 S.F.±

Table seating is based on 8 seats/60" dia. table.

Worship seating layout is based on 21" wide seats at 3'-0" between rows. Aisle widths are 6'-0" for main aisle and 5'-0" for others, with side aisles at 4'-0".

The McKnight Group

First Pentecostal Family Worship Center

McKnight & Hosterman Architects, Inc.
3351 McDowell Road P.O. Box 370 Grove City, Ohio 43123 Phone (614) 875-1655 Homer Ray McKnight NCARB Certificate No. 18577

BATTLE CREEK, MI

DECEMBER 29, 2011

211431